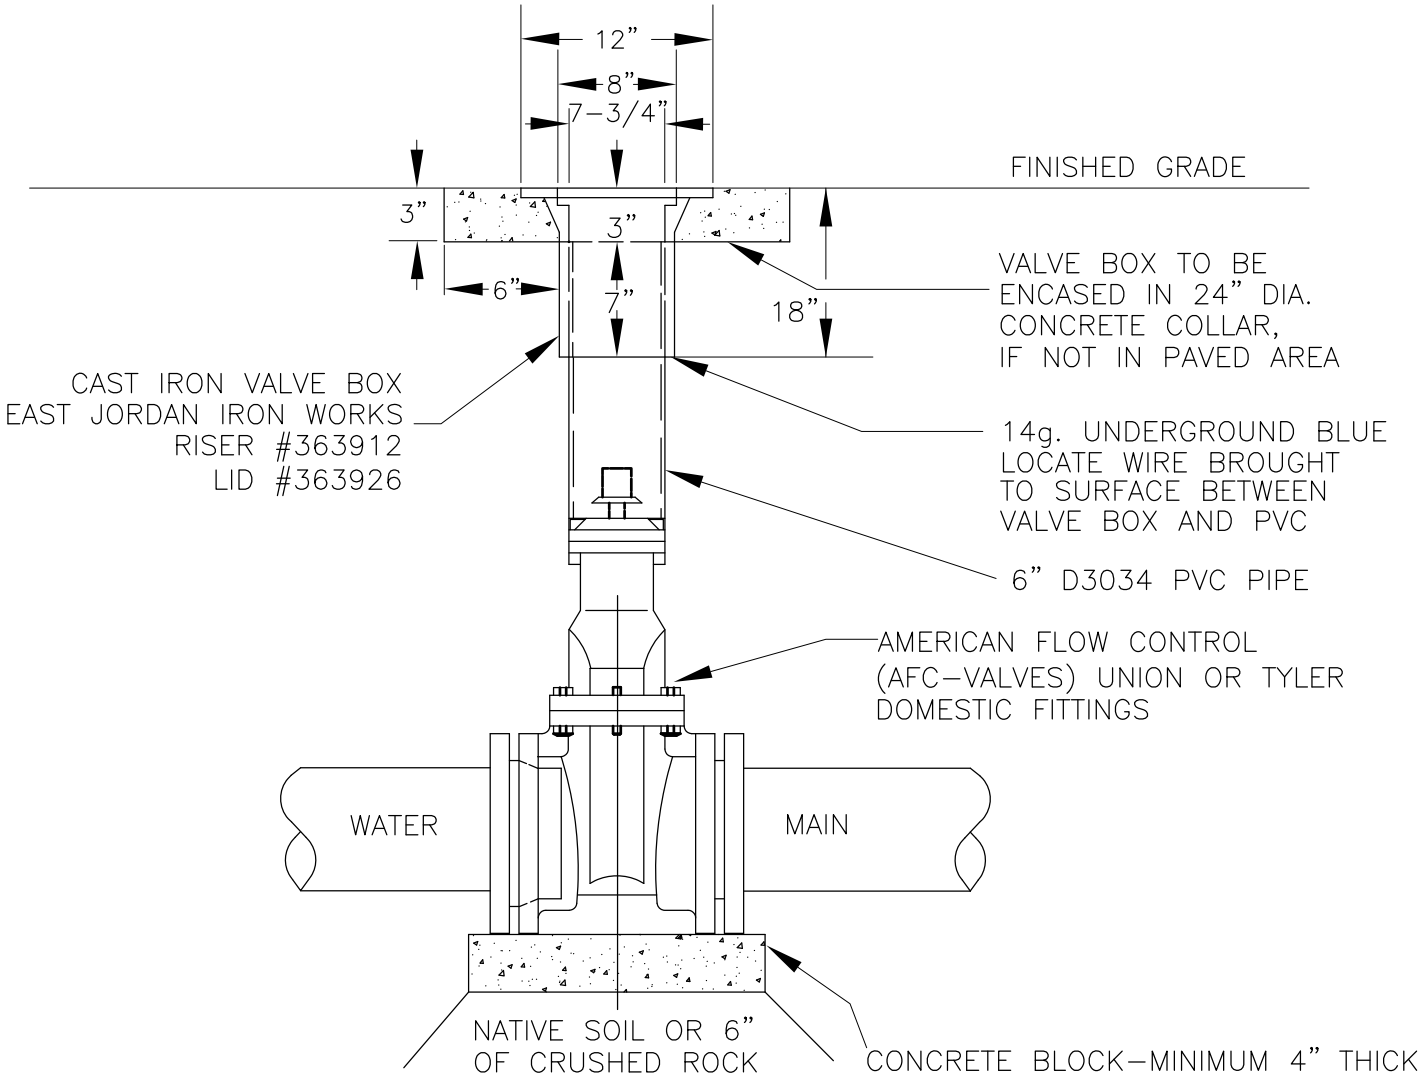

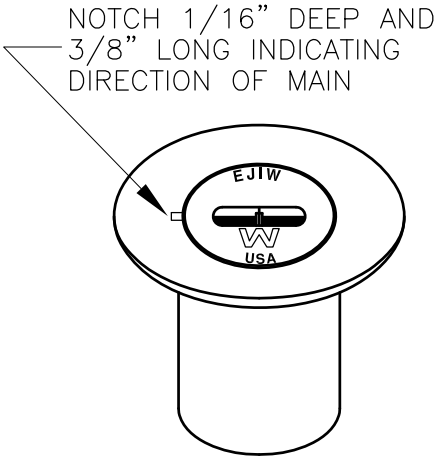

VALVE BOX

NOTES:

1. VALVE BOXES SHALL BE PLUMB & CENTERED DIRECTLY OVER THE VALVE NUT IN A VERTICAL POSITION.
2. VALVE BOX TOP SHALL BE ADJUSTED TO MEET FINISHED GRADE.

City of Astoria
Public Works Department
1095 Duane Street

Water Valve Detail

Date Adopt. 10/31/12	**Date Rev.** 11/13/15	DWG. NO. **W-1**
Dwg. Name: W-1 Water Valve.dwg		